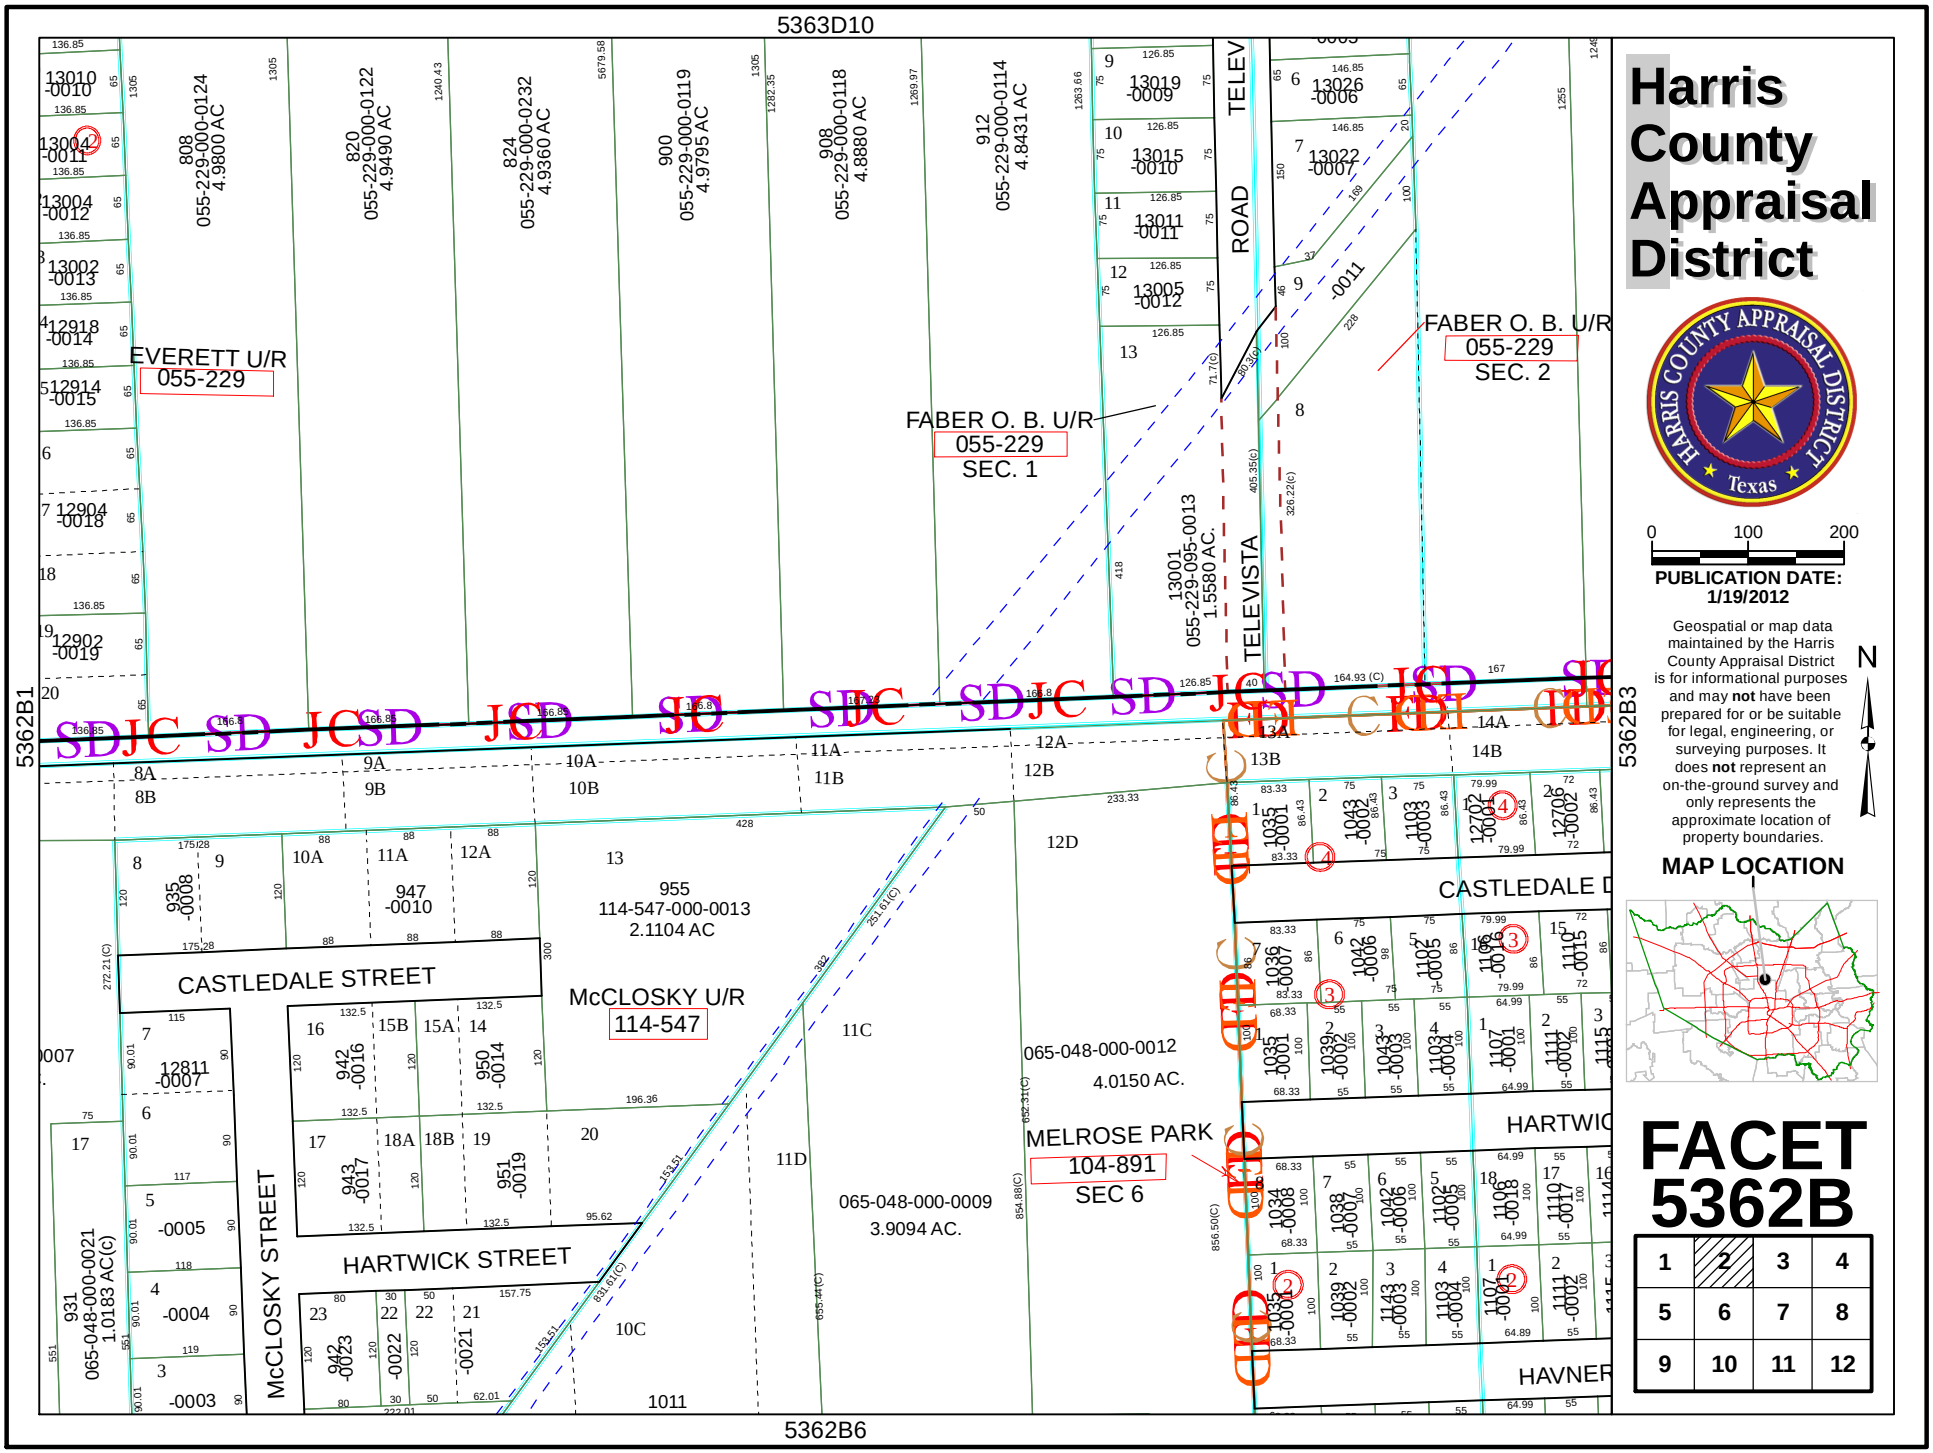
5363D10
5362B1
5362B3
5362B6
EVERETT U/R
055-229
FABER O. B. U/R
055-229
SEC. 1
FABER O. B. U/R
055-229
SEC. 2
TELEVISTA ROAD
CASTLEDALE STREET
HARTWICK STREET
McCLOSKY STREET
McCLOSKY U/R
114-547
955
114-547-000-0013
2.1104 AC
065-048-000-0012
4.0150 AC.
065-048-000-0009
3.9094 AC.
MELROSE PARK
104-891
SEC 6
CASTLEDALE
HARTWIC
HAVNER
Harris County Appraisal District
PUBLICATION DATE:
1/19/2012
Geospatial or map data maintained by the Harris County Appraisal District is for informational purposes and may not have been prepared for or be suitable for legal, engineering, or surveying purposes. It does not represent an on-the-ground survey and only represents the approximate location of property boundaries.
MAP LOCATION
FACET
5362B