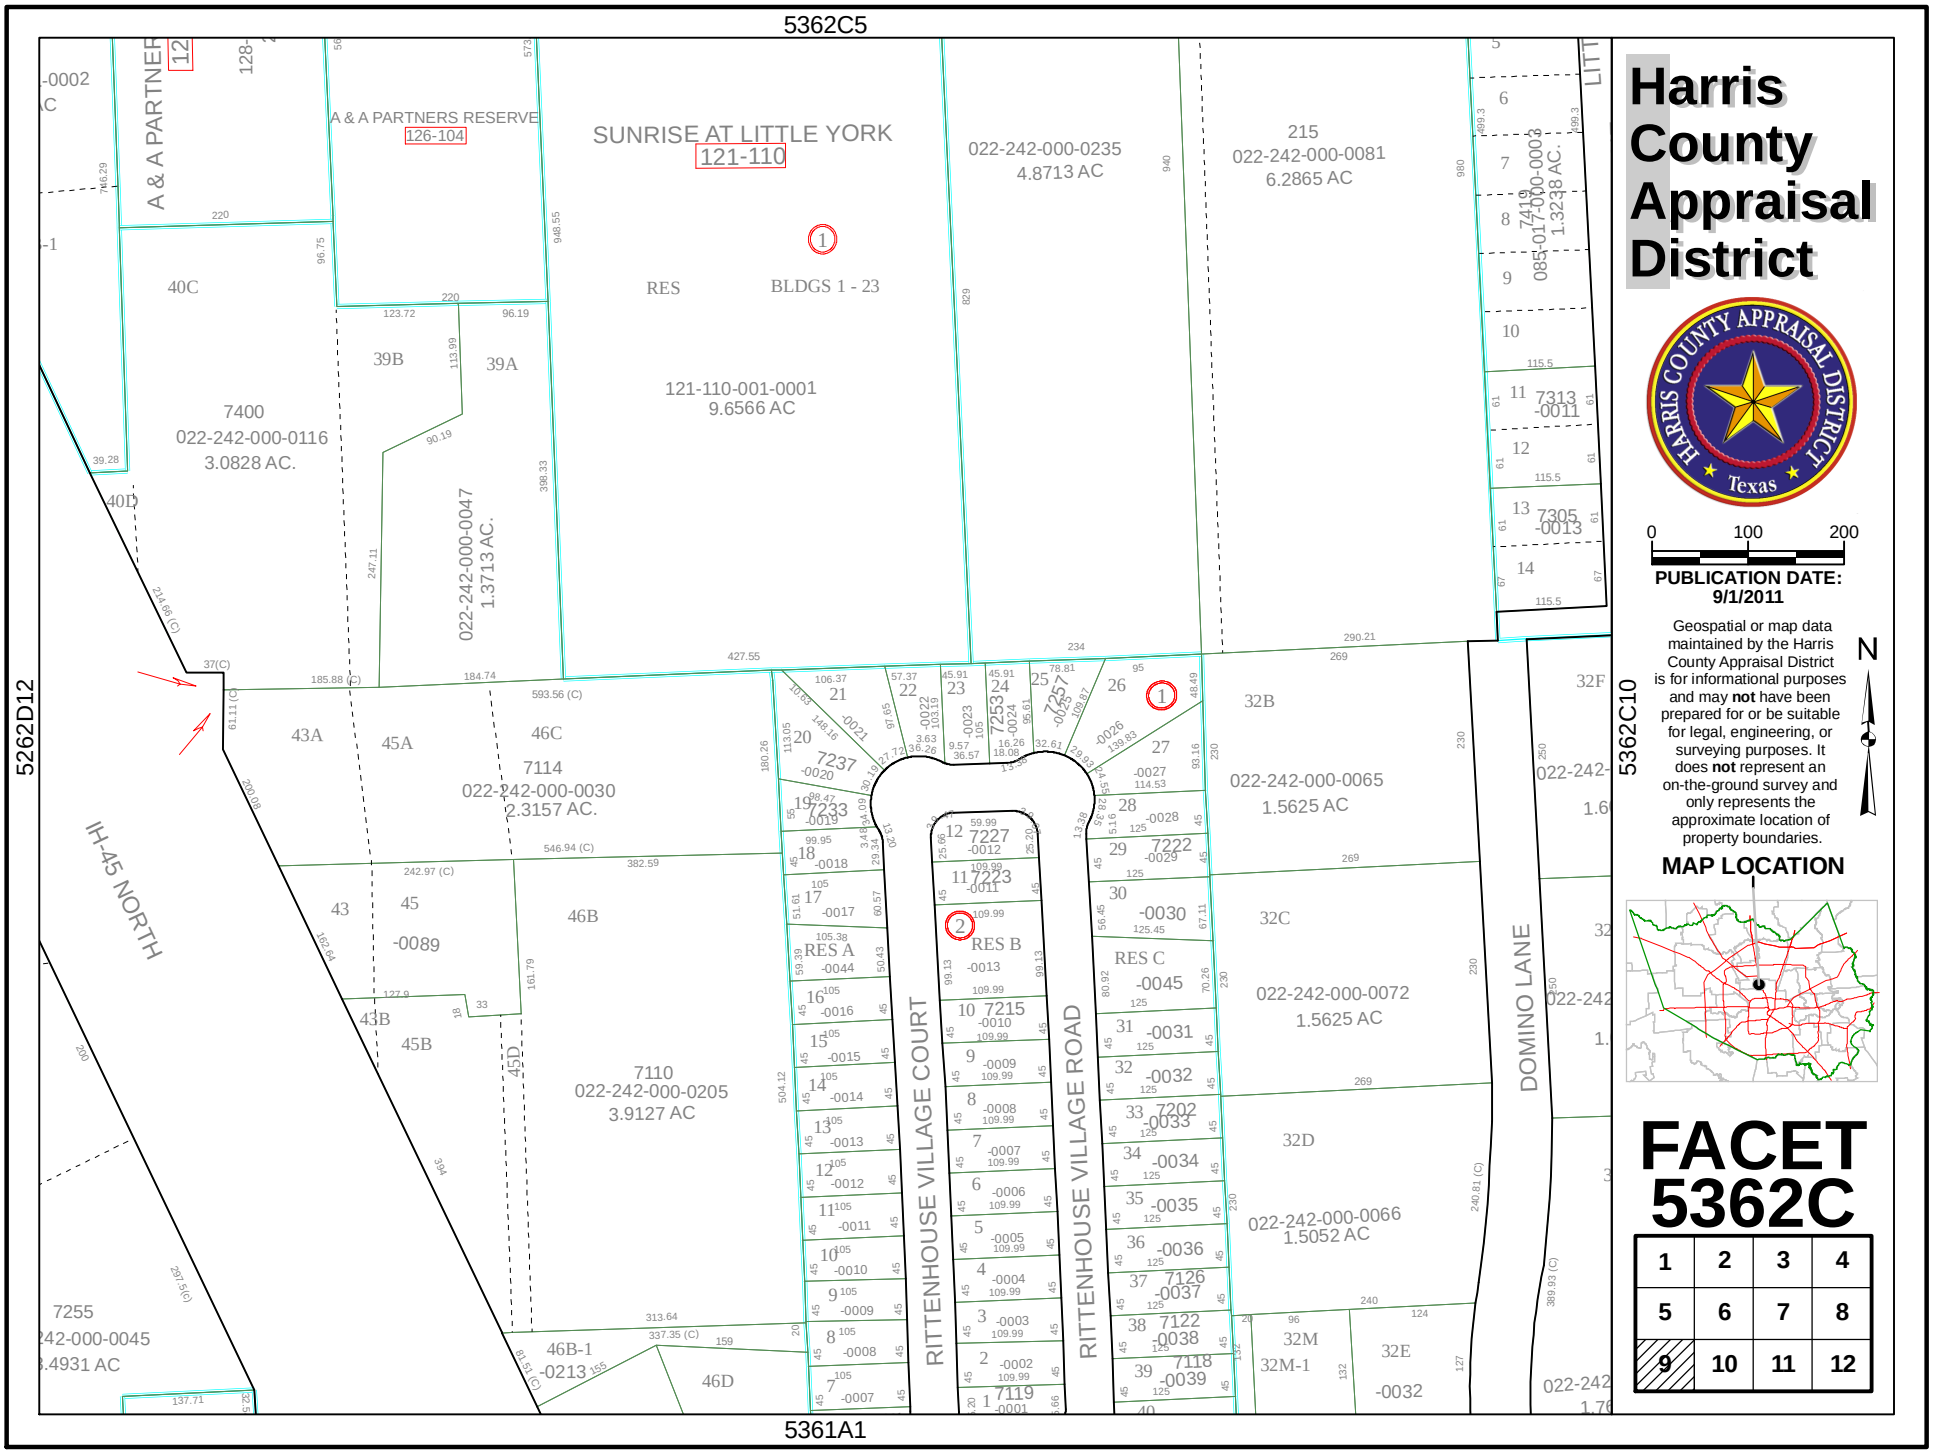
5362C5
5362D12
5362C10
5361A1
A & A PARTNERS RESERVE
126-104
SUNRISE AT LITTLE YORK
121-110
022-242-000-0235
4.8713 AC
215
022-242-000-0081
6.2865 AC
085-017-000-0003
1.3238 AC.
RES
BLDGS 1 - 23
121-110-001-0001
9.6566 AC
7400
022-242-000-0116
3.0828 AC.
022-242-000-0047
1.3713 AC.
7114
022-242-000-0030
2.3157 AC.
7110
022-242-000-0205
3.9127 AC
022-242-000-0065
1.5625 AC
022-242-000-0072
1.5625 AC
022-242-000-0066
1.5052 AC
IH-45 NORTH
RITTENHOUSE VILLAGE COURT
RITTENHOUSE VILLAGE ROAD
DOMINO LANE
RES A
RES B
RES C
Harris County Appraisal District
HARRIS COUNTY APPRAISAL DISTRICT
Texas
0 100 200
PUBLICATION DATE: 9/1/2011
Geospatial or map data maintained by the Harris County Appraisal District is for informational purposes and may not have been prepared for or be suitable for legal, engineering, or surveying purposes. It does not represent an on-the-ground survey and only represents the approximate location of property boundaries.
N
MAP LOCATION
FACET 5362C
1 2 3 4
5 6 7 8
9 10 11 12