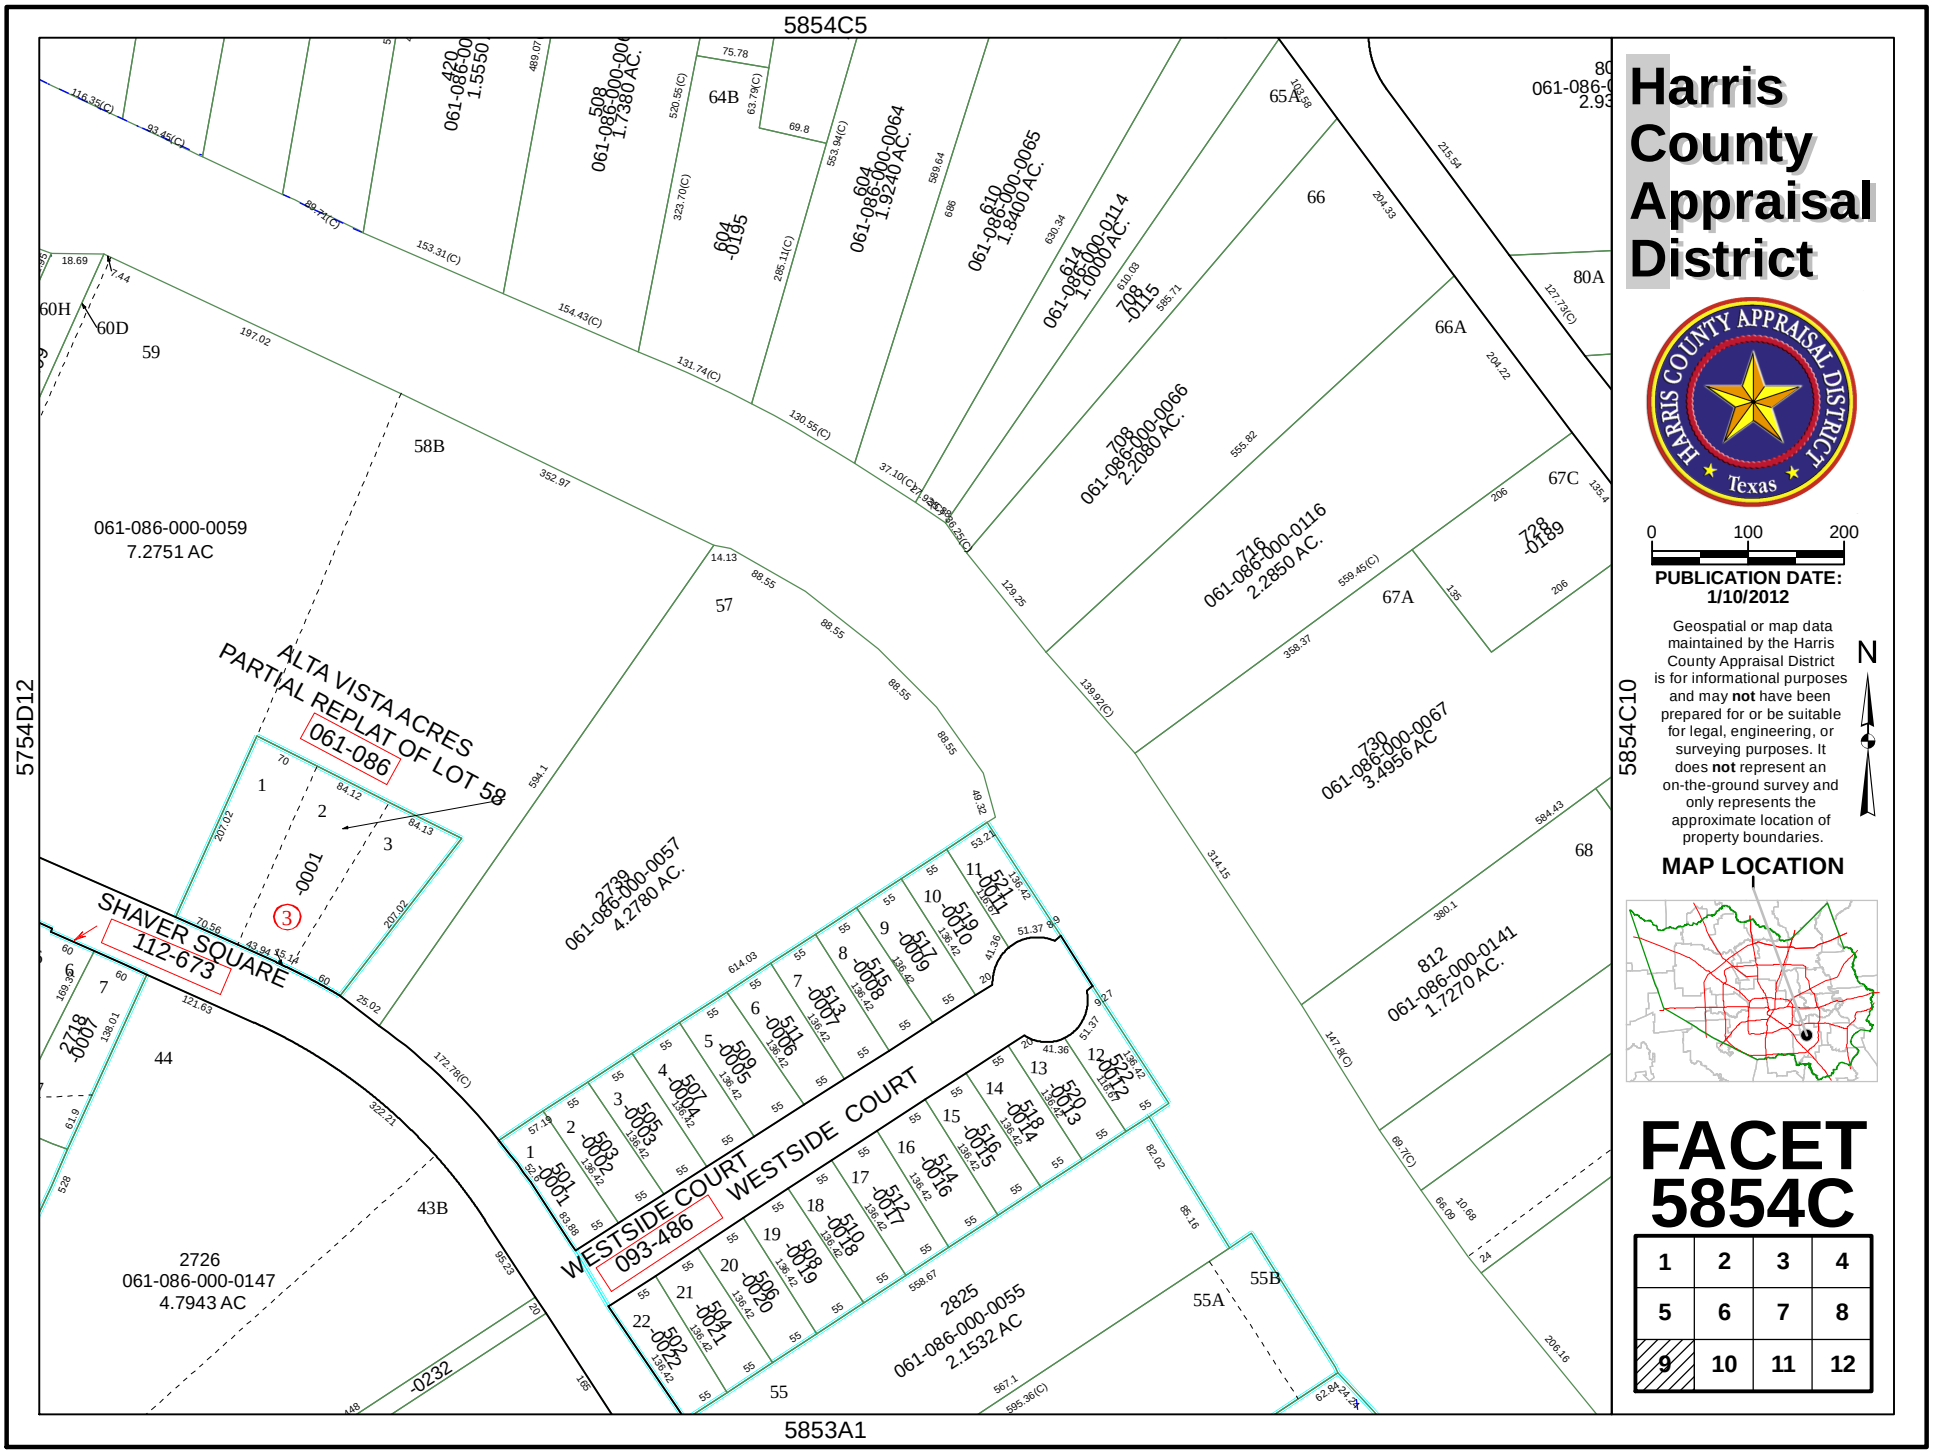
5854C5
5854C10
5754D12
5853A1
ALTA VISTA ACRES
PARTIAL REPLAT OF LOT 58
061-086
SHAVER SQUARE
112-673
WESTSIDE COURT
WESTSIDE COURT
093-486
061-086-000-0059
7.2751 AC
2739
061-086-000-0057
4.2780 AC
2726
061-086-000-0147
4.7943 AC
2825
061-086-000-0055
2.1532 AC
730
061-086-000-0067
3.4956 AC
812
061-086-000-0141
1.7270 AC.
716
061-086-000-0116
2.2850 AC.
708
061-086-000-0066
2.2080 AC.
614
061-086-000-0114
1.0000 AC.
610
061-086-000-0065
1.8400 AC.
604
061-086-000-0064
1.9240 AC.
508
061-086-000-0063
1.7380 AC.
420
061-086-000-0062
1.5550
Harris County Appraisal District
HARRIS COUNTY APPRAISAL DISTRICT
Texas
0 100 200
PUBLICATION DATE:
1/10/2012
Geospatial or map data maintained by the Harris County Appraisal District is for informational purposes and may not have been prepared for or be suitable for legal, engineering, or surveying purposes. It does not represent an on-the-ground survey and only represents the approximate location of property boundaries.
N
MAP LOCATION
FACET
5854C
1 2 3 4
5 6 7 8
9 10 11 12